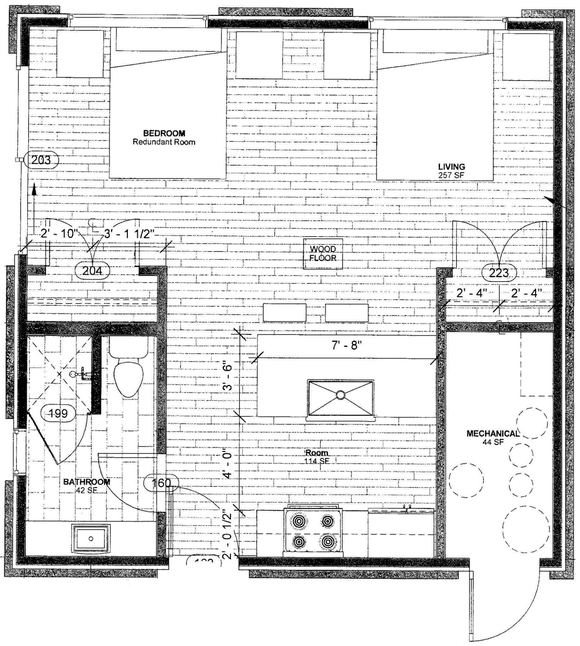
BEDROOM
Redundant Room
LIVING
257 SF
WOOD FLOOR
MECHANICAL
44 SF
Room
114 SF
BATHROOM
42 SF
203
204
223
199
160
2' - 10"
3' - 1 1/2"
2' - 4"
2' - 4"
7' - 8"
3' - 6"
4' - 0"
2' - 0 1/2"

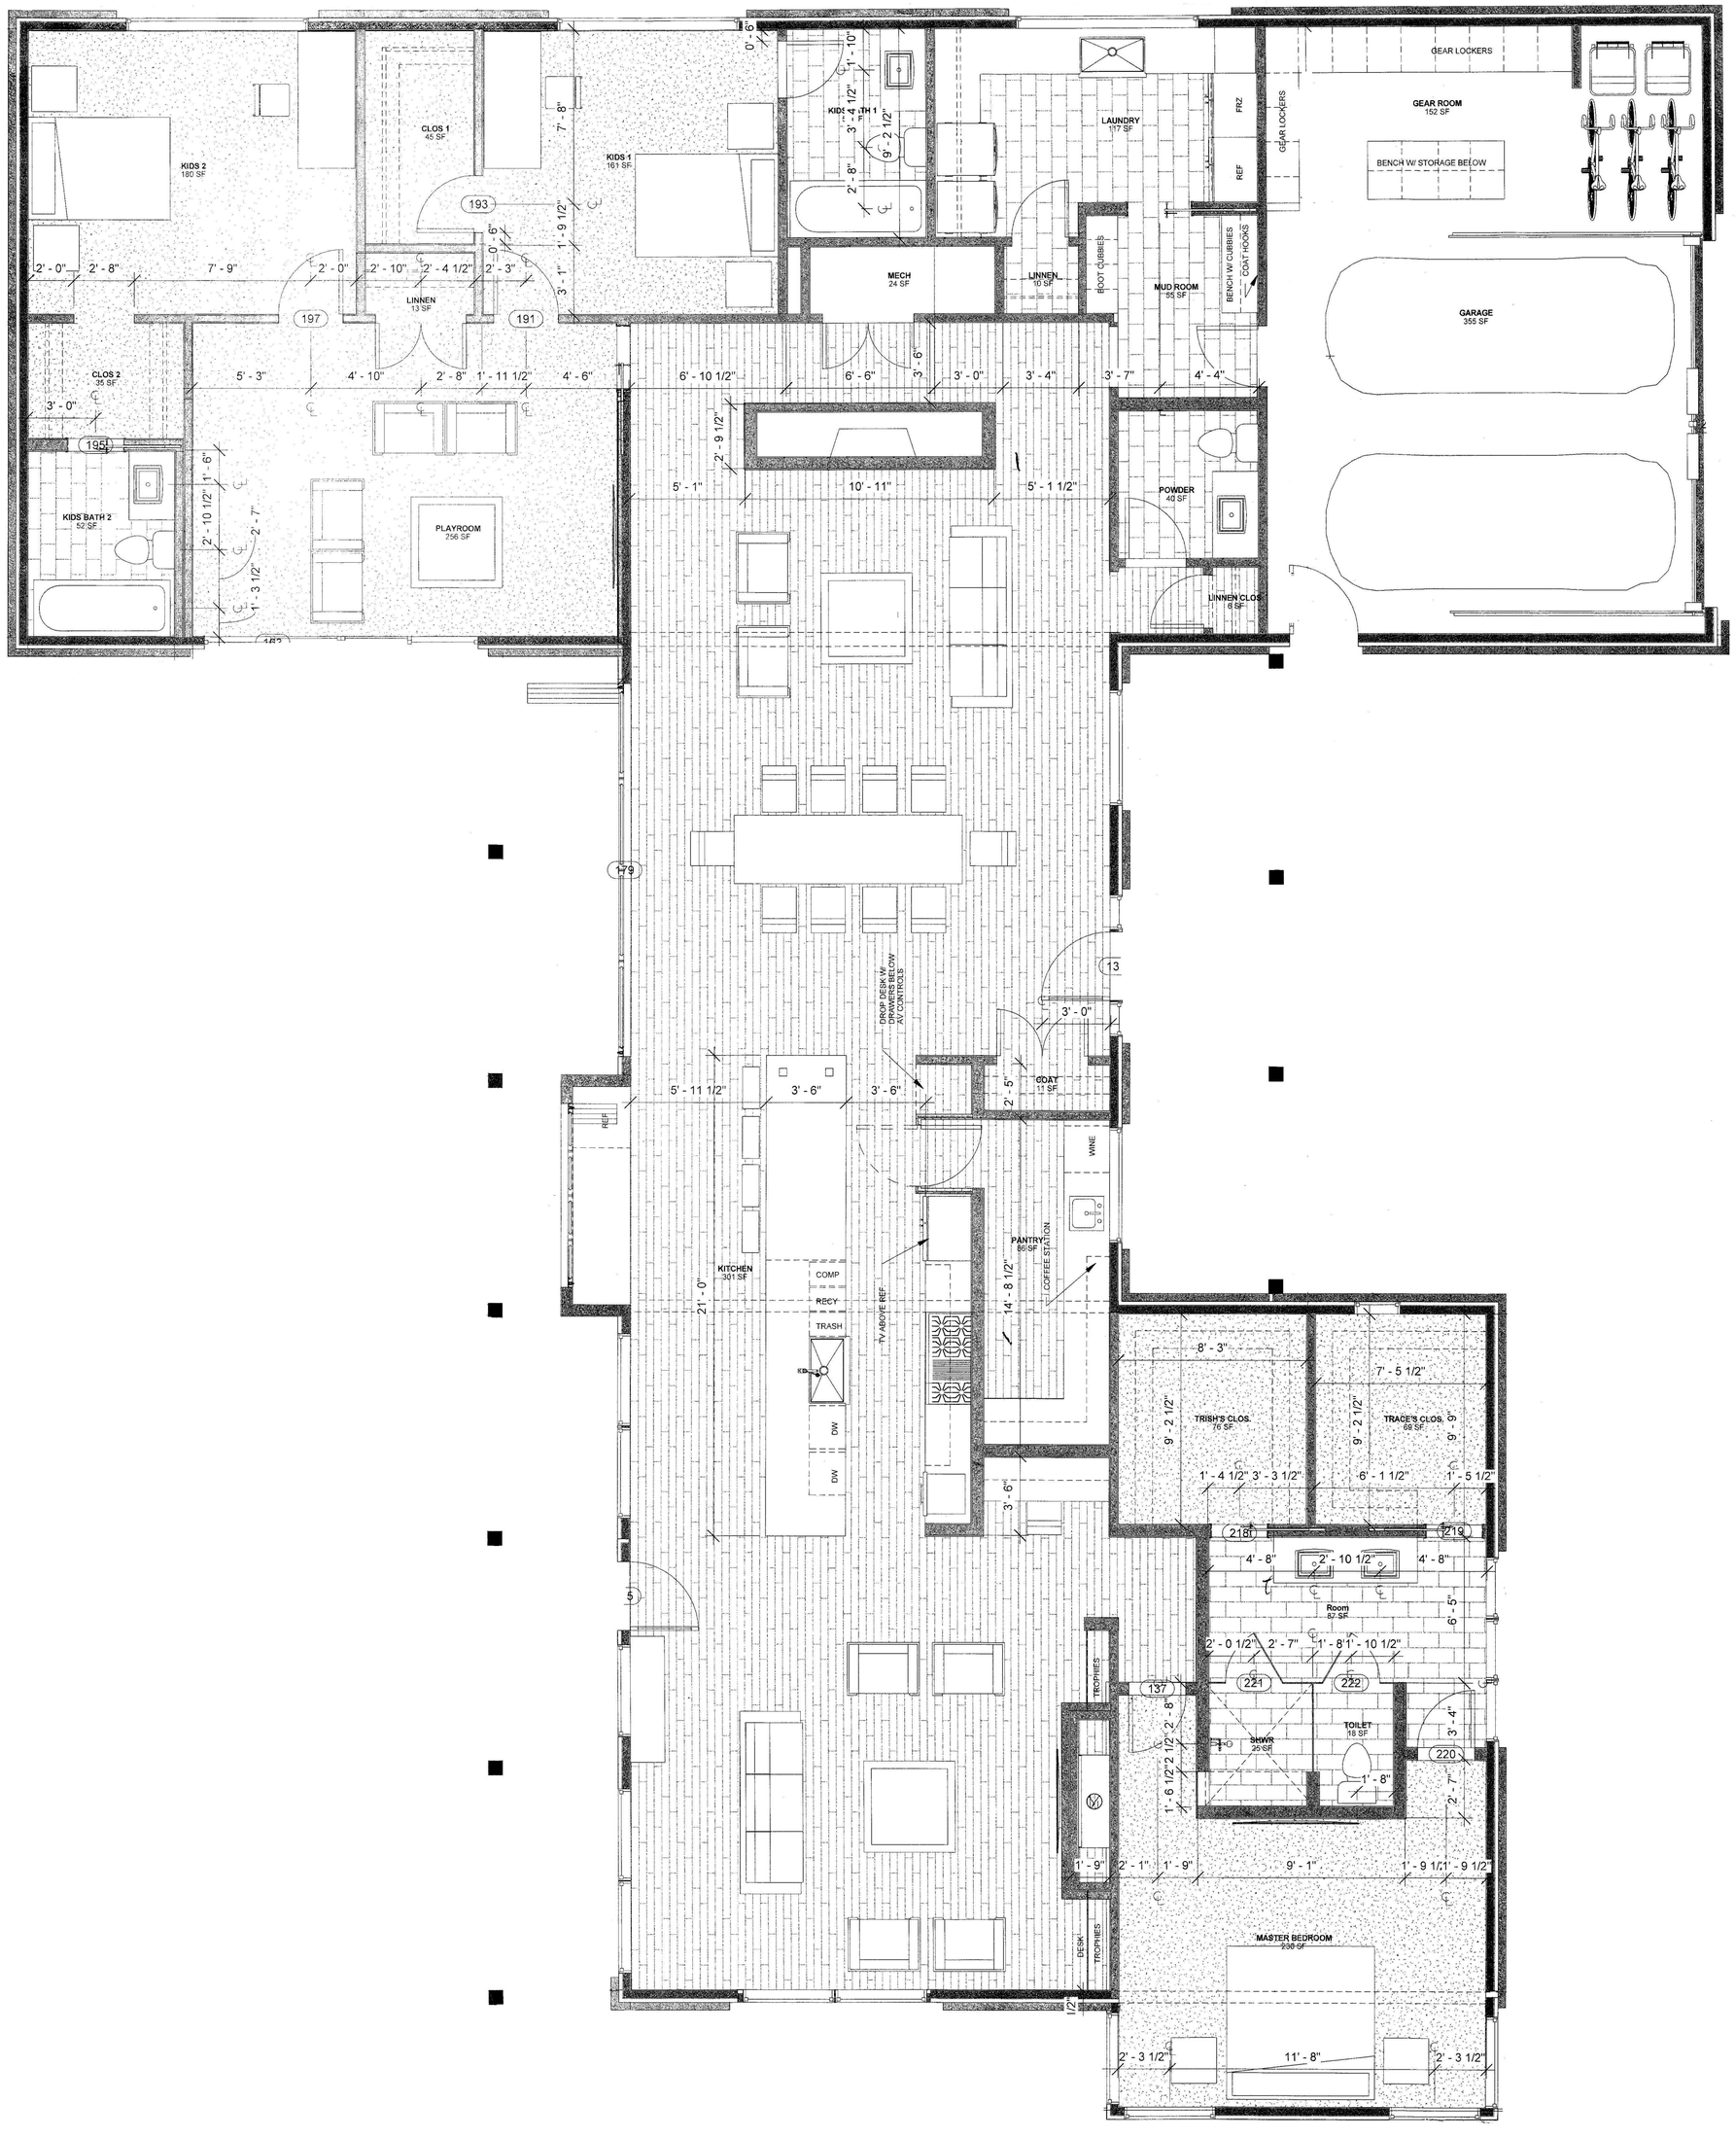
KIDS 2
180 SF
CLOS 1
45 SF
KIDS 1
161 SF
LAUNDRY
117 SF
FRZ
REF
GEAR LOCKERS
GEAR ROOM
152 SF
BENCH W/ STORAGE BELOW
MECH
24 SF
LINNEN
10 SF
BOOT CUBBIES
MUD ROOM
65 SF
BENCH W/ CUBBIES
COAT HOOKS
GARAGE
355 SF
CLOS 2
35 SF
LINNEN
13 SF
KIDS BATH 2
52 SF
PLAYROOM
256 SF
POWDER
40 SF
LINNEN CLOS
6 SF
193
197
191
195
179
13
5
137
221
222
220
219
218
DROP DESK W/ DOCKING STATION AV CONTROLS
KITCHEN
301 SF
COMP
RECY
TRASH
DW
DW
TV ABOVE REF
PANTRY
86 SF
COFFEE STATION
WINE
TROPHIES
DESK
TROPHIES
TRISH'S CLOS.
76 SF
TRACE'S CLOS.
68 SF
Room
57 SF
TOILET
18 SF
SHWR
25 SF
MASTER BEDROOM
236 SF
COAT
11 SF